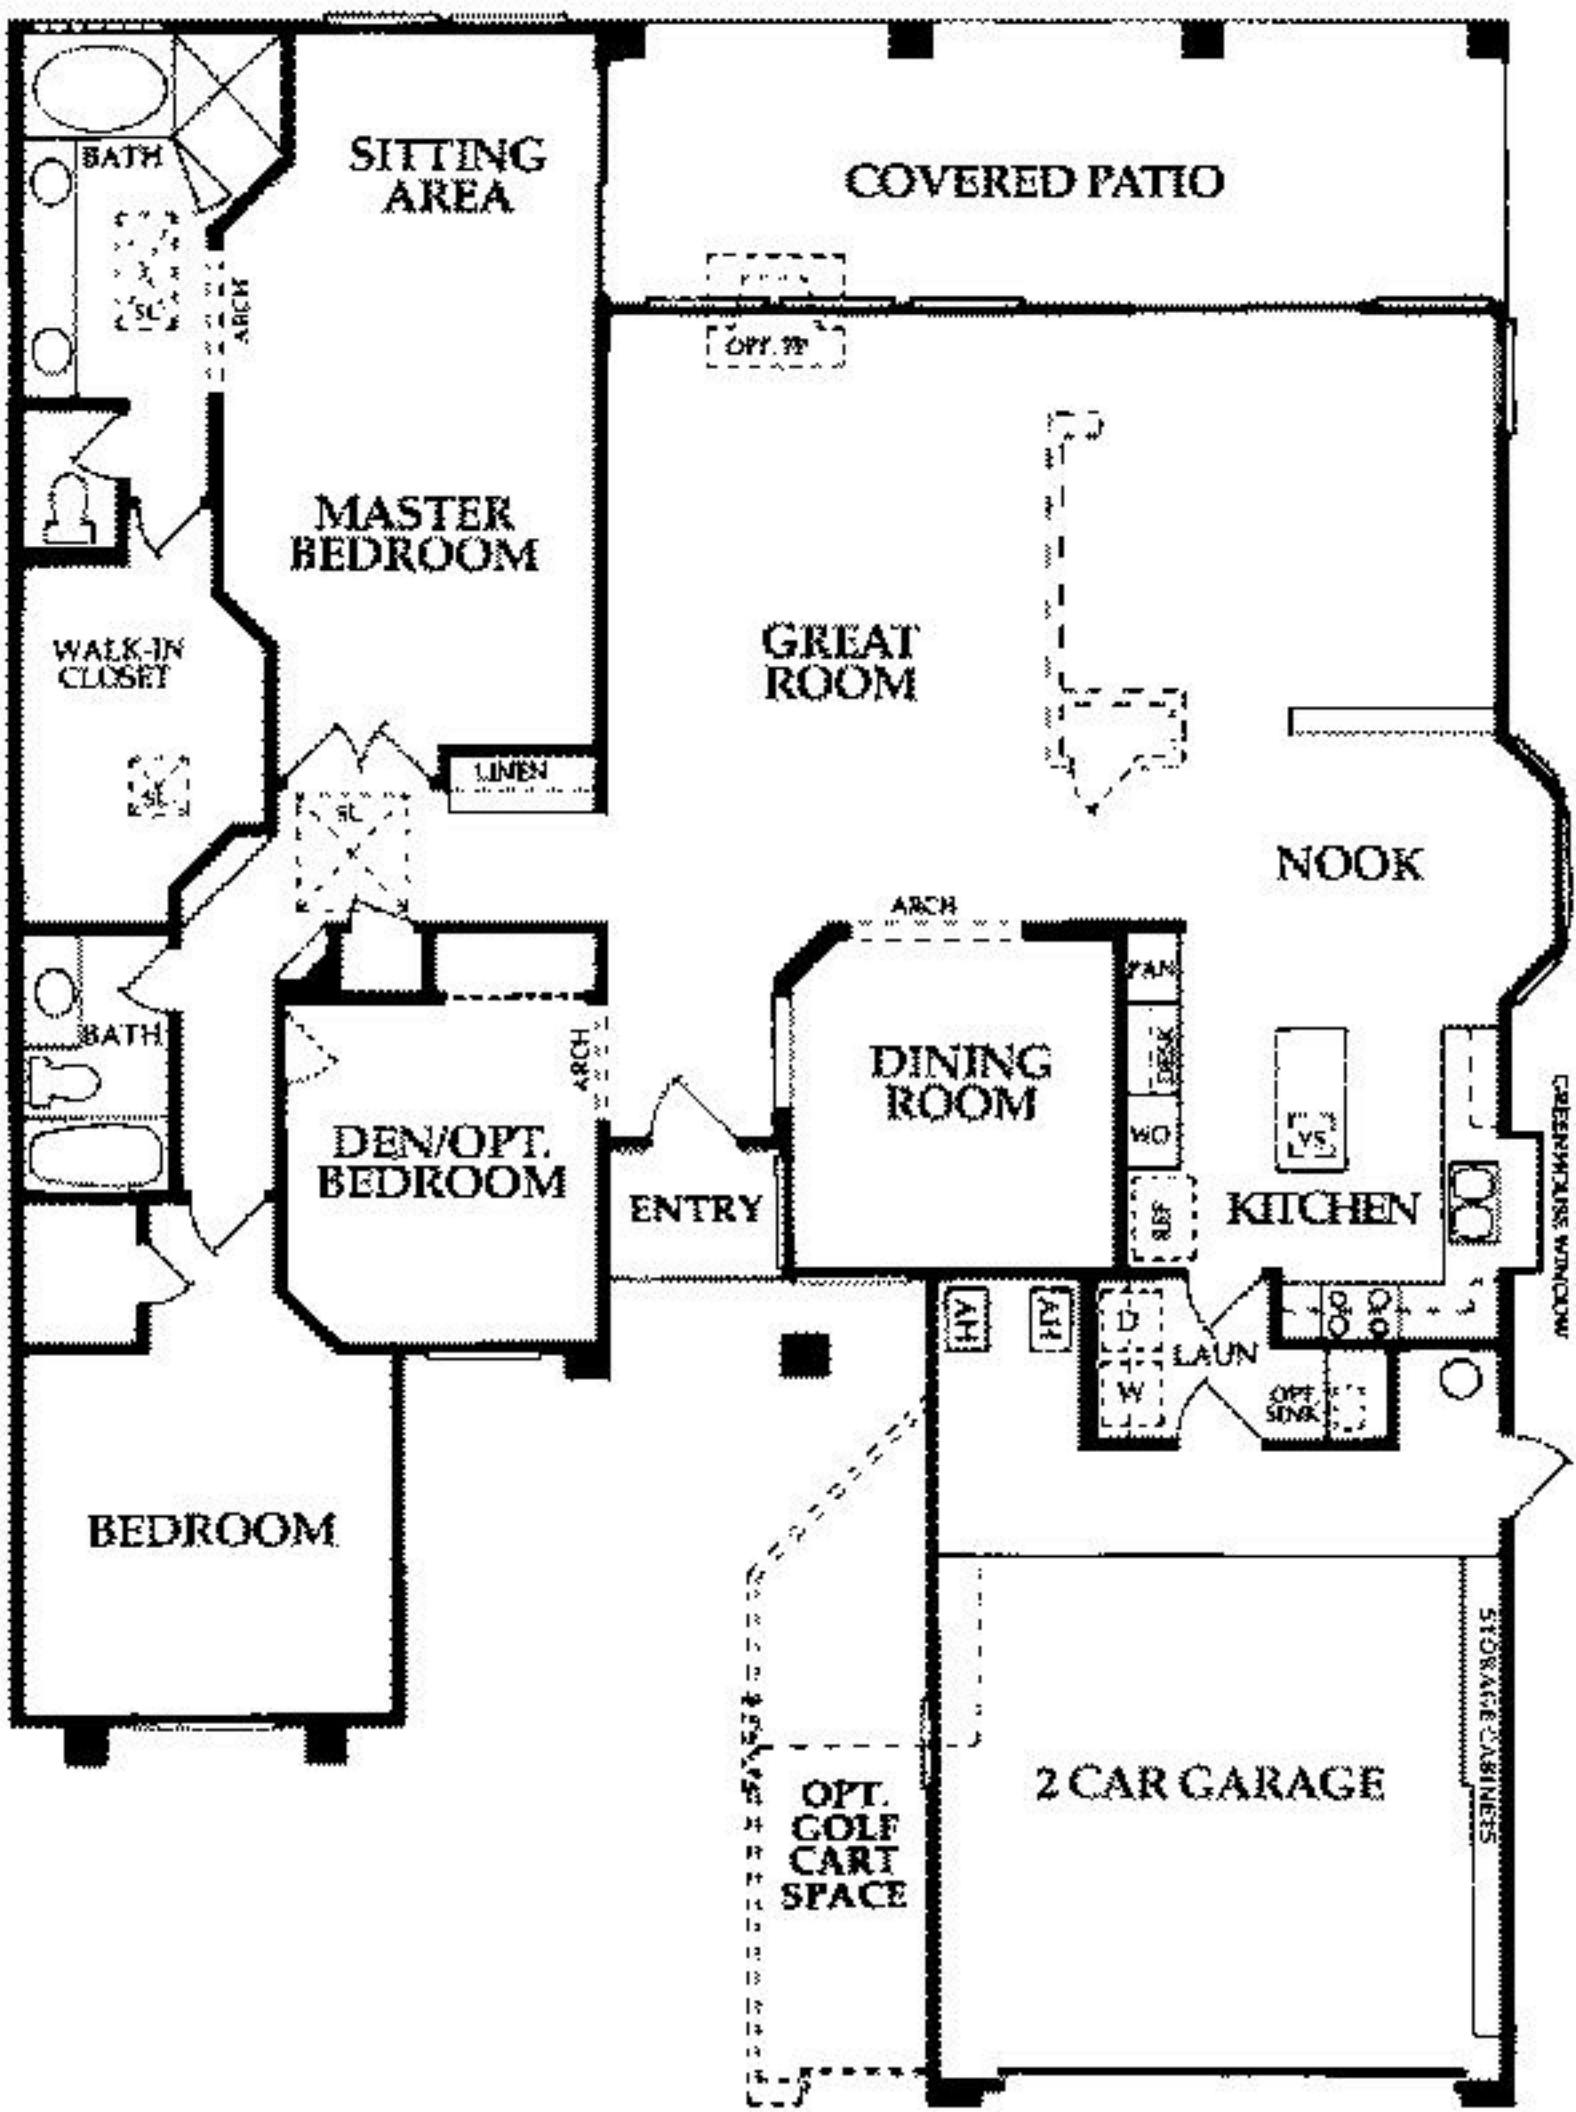
BATH
SITTING AREA
COVERED PATIO
SC
ARCH
OPT. TUB
MASTER BEDROOM
WALK-IN CLOSET
GREAT ROOM
LINEN
SC
SC
NOOK
ARCH
BATH
DINING ROOM
ARCH
DEN/OPT. BEDROOM
ENTRY
FAN
DESK
WO
REF
KITCHEN
VS
GREENHOUSE WINDOW
AH
AH
D
W
LAUN
OPT SINK
BEDROOM
STORAGE CABINETS
OPT. GOLF CART SPACE
2 CAR GARAGE